


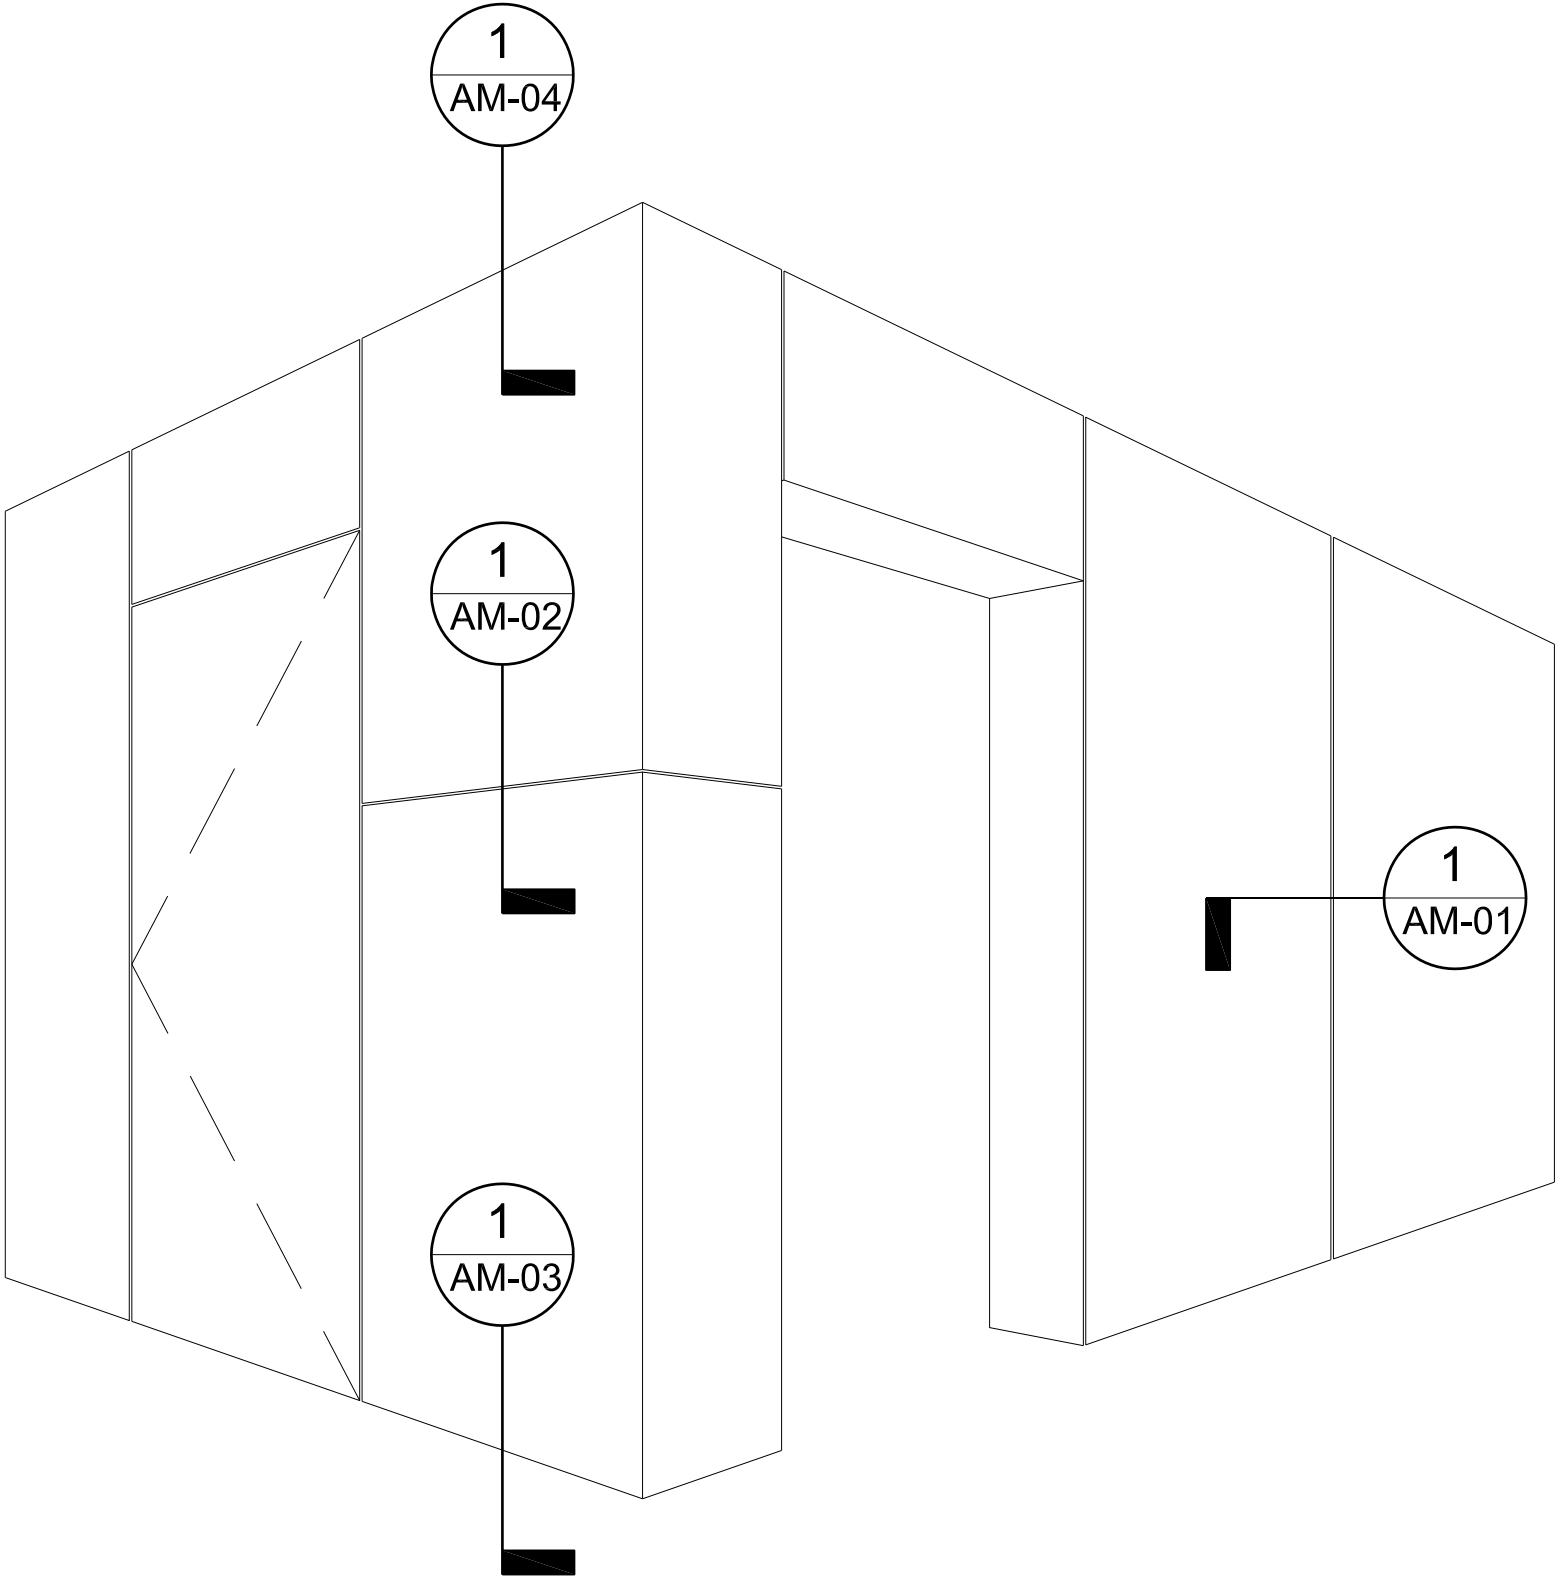


1 Isometric - Detail Map - Tactile Formed Aluminum™ Metal Cladding
Scale : Not to Scale

1

Section - Sill Detail - Tactile Formed Aluminum™ Metal Cladding
Scale : 1=1

TACTILE FORMED ALUMINUM™
METAL CLADDING

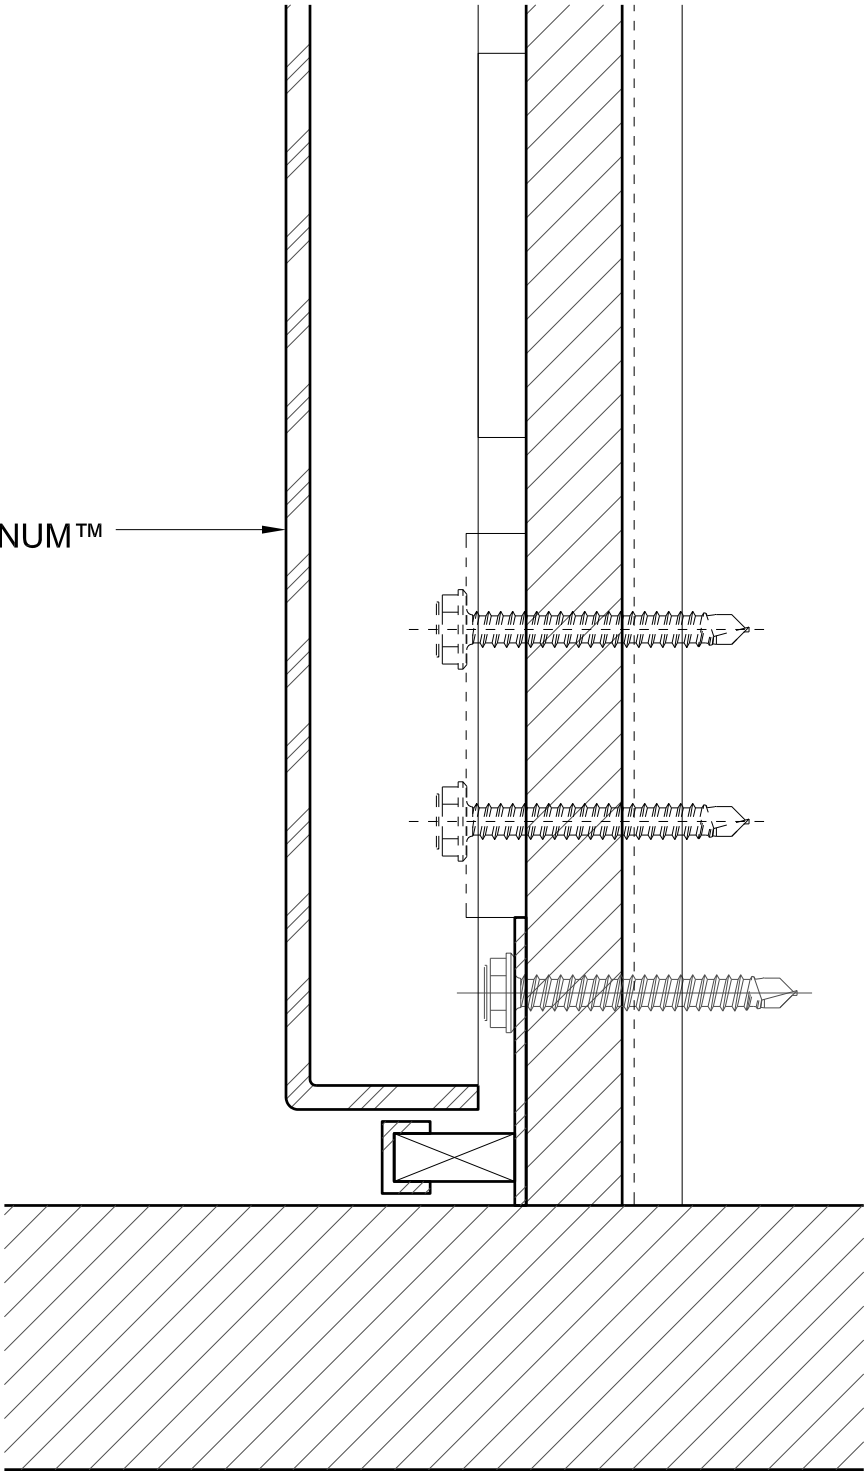

SHEET NO. AM-03 SCALE AS NOTED DRAWN BY AM APPROVED BY SE ISSUE DATE 05/27/2020	REVISIONS			PROJECT# Tactile Formed Aluminum™ Metal Cladding Details Interior Cladding	ARCHITECT	CLIENT	architectural materials materials for inspired architecture™ www.architecturalmaterials.com
	REV	DESCRIPTION	DATE				

1

Section - Parapet Return Detail - Tactile Formed Aluminum™ Metal Cladding
Scale : 1=1

